



submit your markups to quadr@rededms.com

\\FUJIP0202\drive\165_SEV_DRAIN\255_Die_Const\0810_Treatment\CurrentR_SNCSecurity\Fencing4_Design\Services\Drawings_PDF\A1 1200x1800\486125-0004-002.dwg

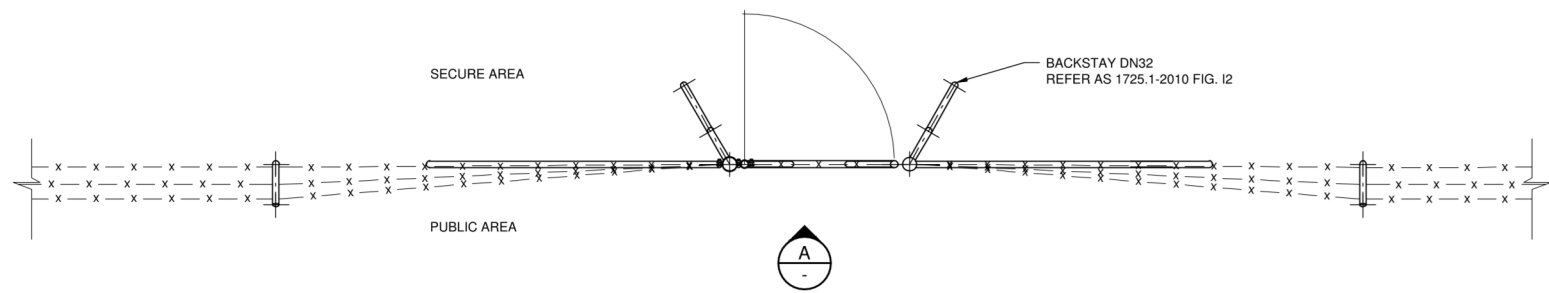


SINGLE PERSON ACCESS GATE PLAN

SCALE 1:25 (A1)

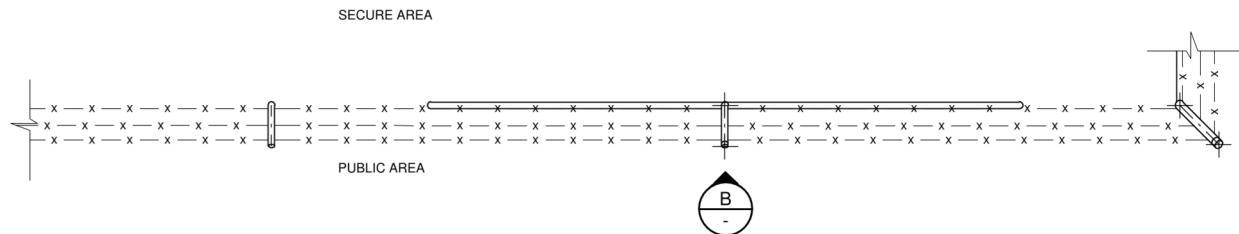


INTERMEDIATE STRAINER ASSEMBLY PLAN

SCALE 1:25 (A1)

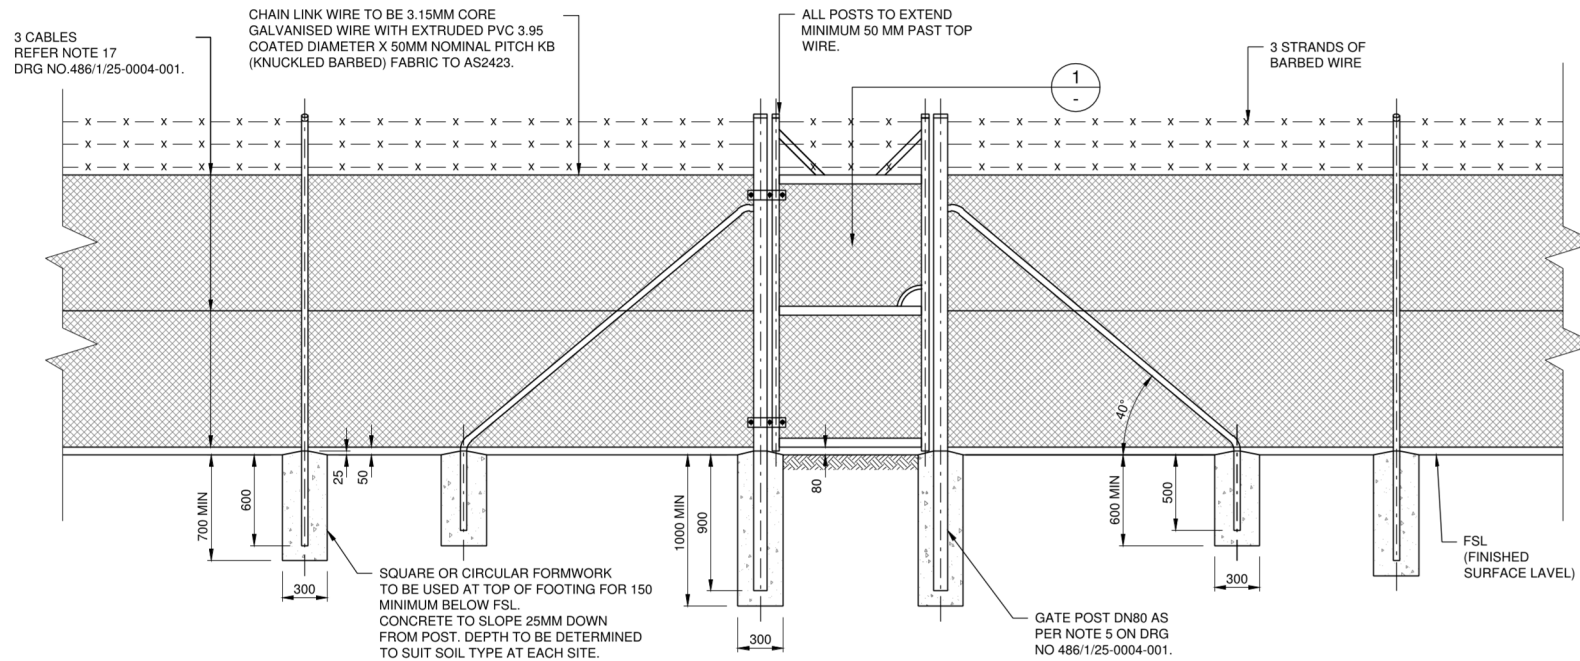

SINGLE PERSON ACCESS GATE ELEVATION


SCALE 1:25 (A1)

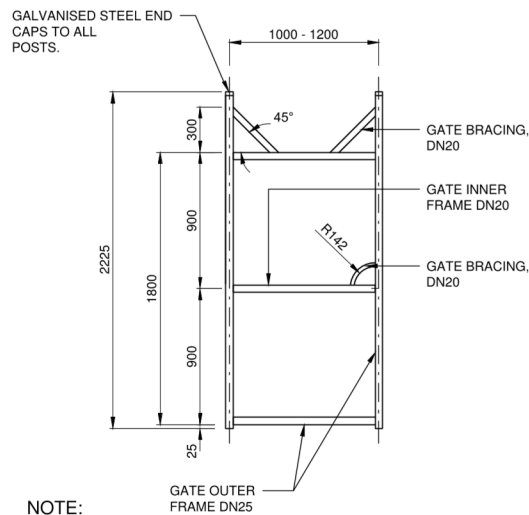

NOTE:
REFER TO AS 1725.1-2010 FIGURE I2 TYPE 1
1000 MM OPENING SINGLE GATE FOR DETAILS.
ALL GATES AND BRACING STAYS SHALL BE
FACTORY FABRICATED AND PAINTED

SINGLE PERSON ACCESS GATE DETAIL

SCALE 1:25 (A1)

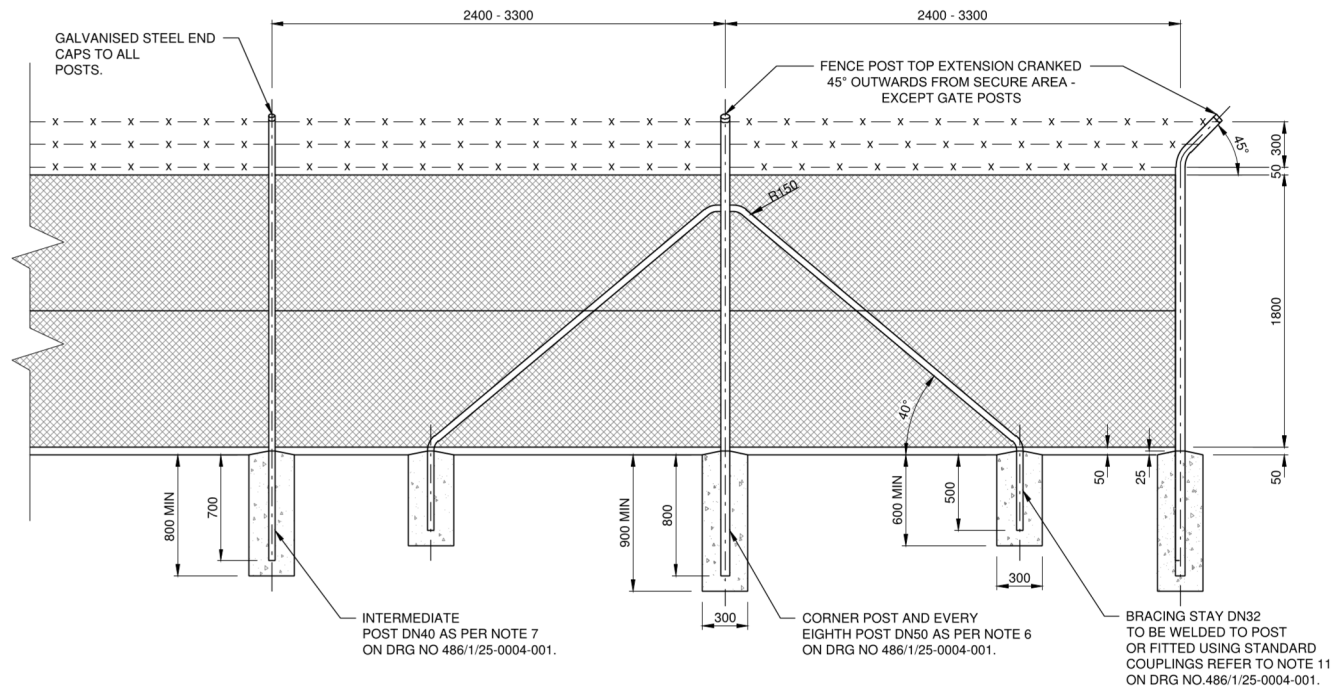


INTERMEDIATE STRAINER ASSEMBLY ELEVATION

SCALE 1:25 (A1)



NOTE:
STRAINER ASSEMBLY TO HAVE DIAGONAL STAYS SET IN
CONCRETE FOOTINGS AT 100M INTERVALS ON STRAIGHT
LENGTHS. REFER FIG G1 IN AS 1725.1-2010.

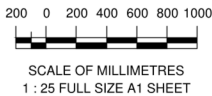

				FUNDING		DRAFTED	M.MOORE/J. STERGOU	ORIGINAL SIGNED L.HETTIARACHCHI 08839 05.09.13		ORIGINAL SIGNED K.VAHEESAN 06.09.13		ASSET/PROJECT SECURITY FENCING AND SIGNAGE STANDARD DRAWINGS	DRAWING TITLE TYPICAL FENCE AND SINGLE PERSON ACCESS GATE DETAILS	SHEET No. 2 OF 3		
				DESIGN W.O. No.		DRAFTING CHECK	R.ADAMSON / M.L.	DESIGN	R.P.E.Q. No.	DATE	MANAGER ENGINEERING SERVICES			DATE	QUEENSLAND URBAN UTILITIES DRAWING No.	AMEND
				CONSTRUCTION W.O. No.		CAD FILE	1250004002.dwg	ORIGINAL SIGNED F.SCHEELE 2900 05.09.13		FIELD SERVICES DELEGATE				DATE	486/1/25-0004-002	O
No.	DATE	AMENDMENT		DRAFTED	APPROVED	FUNDED BY Q.U.U. (✓)	EXTERNAL ()	Q.U.U. FILE No.	194/255/860/591/11	DESIGN CHECK	R.P.E.Q. No.	DATE				