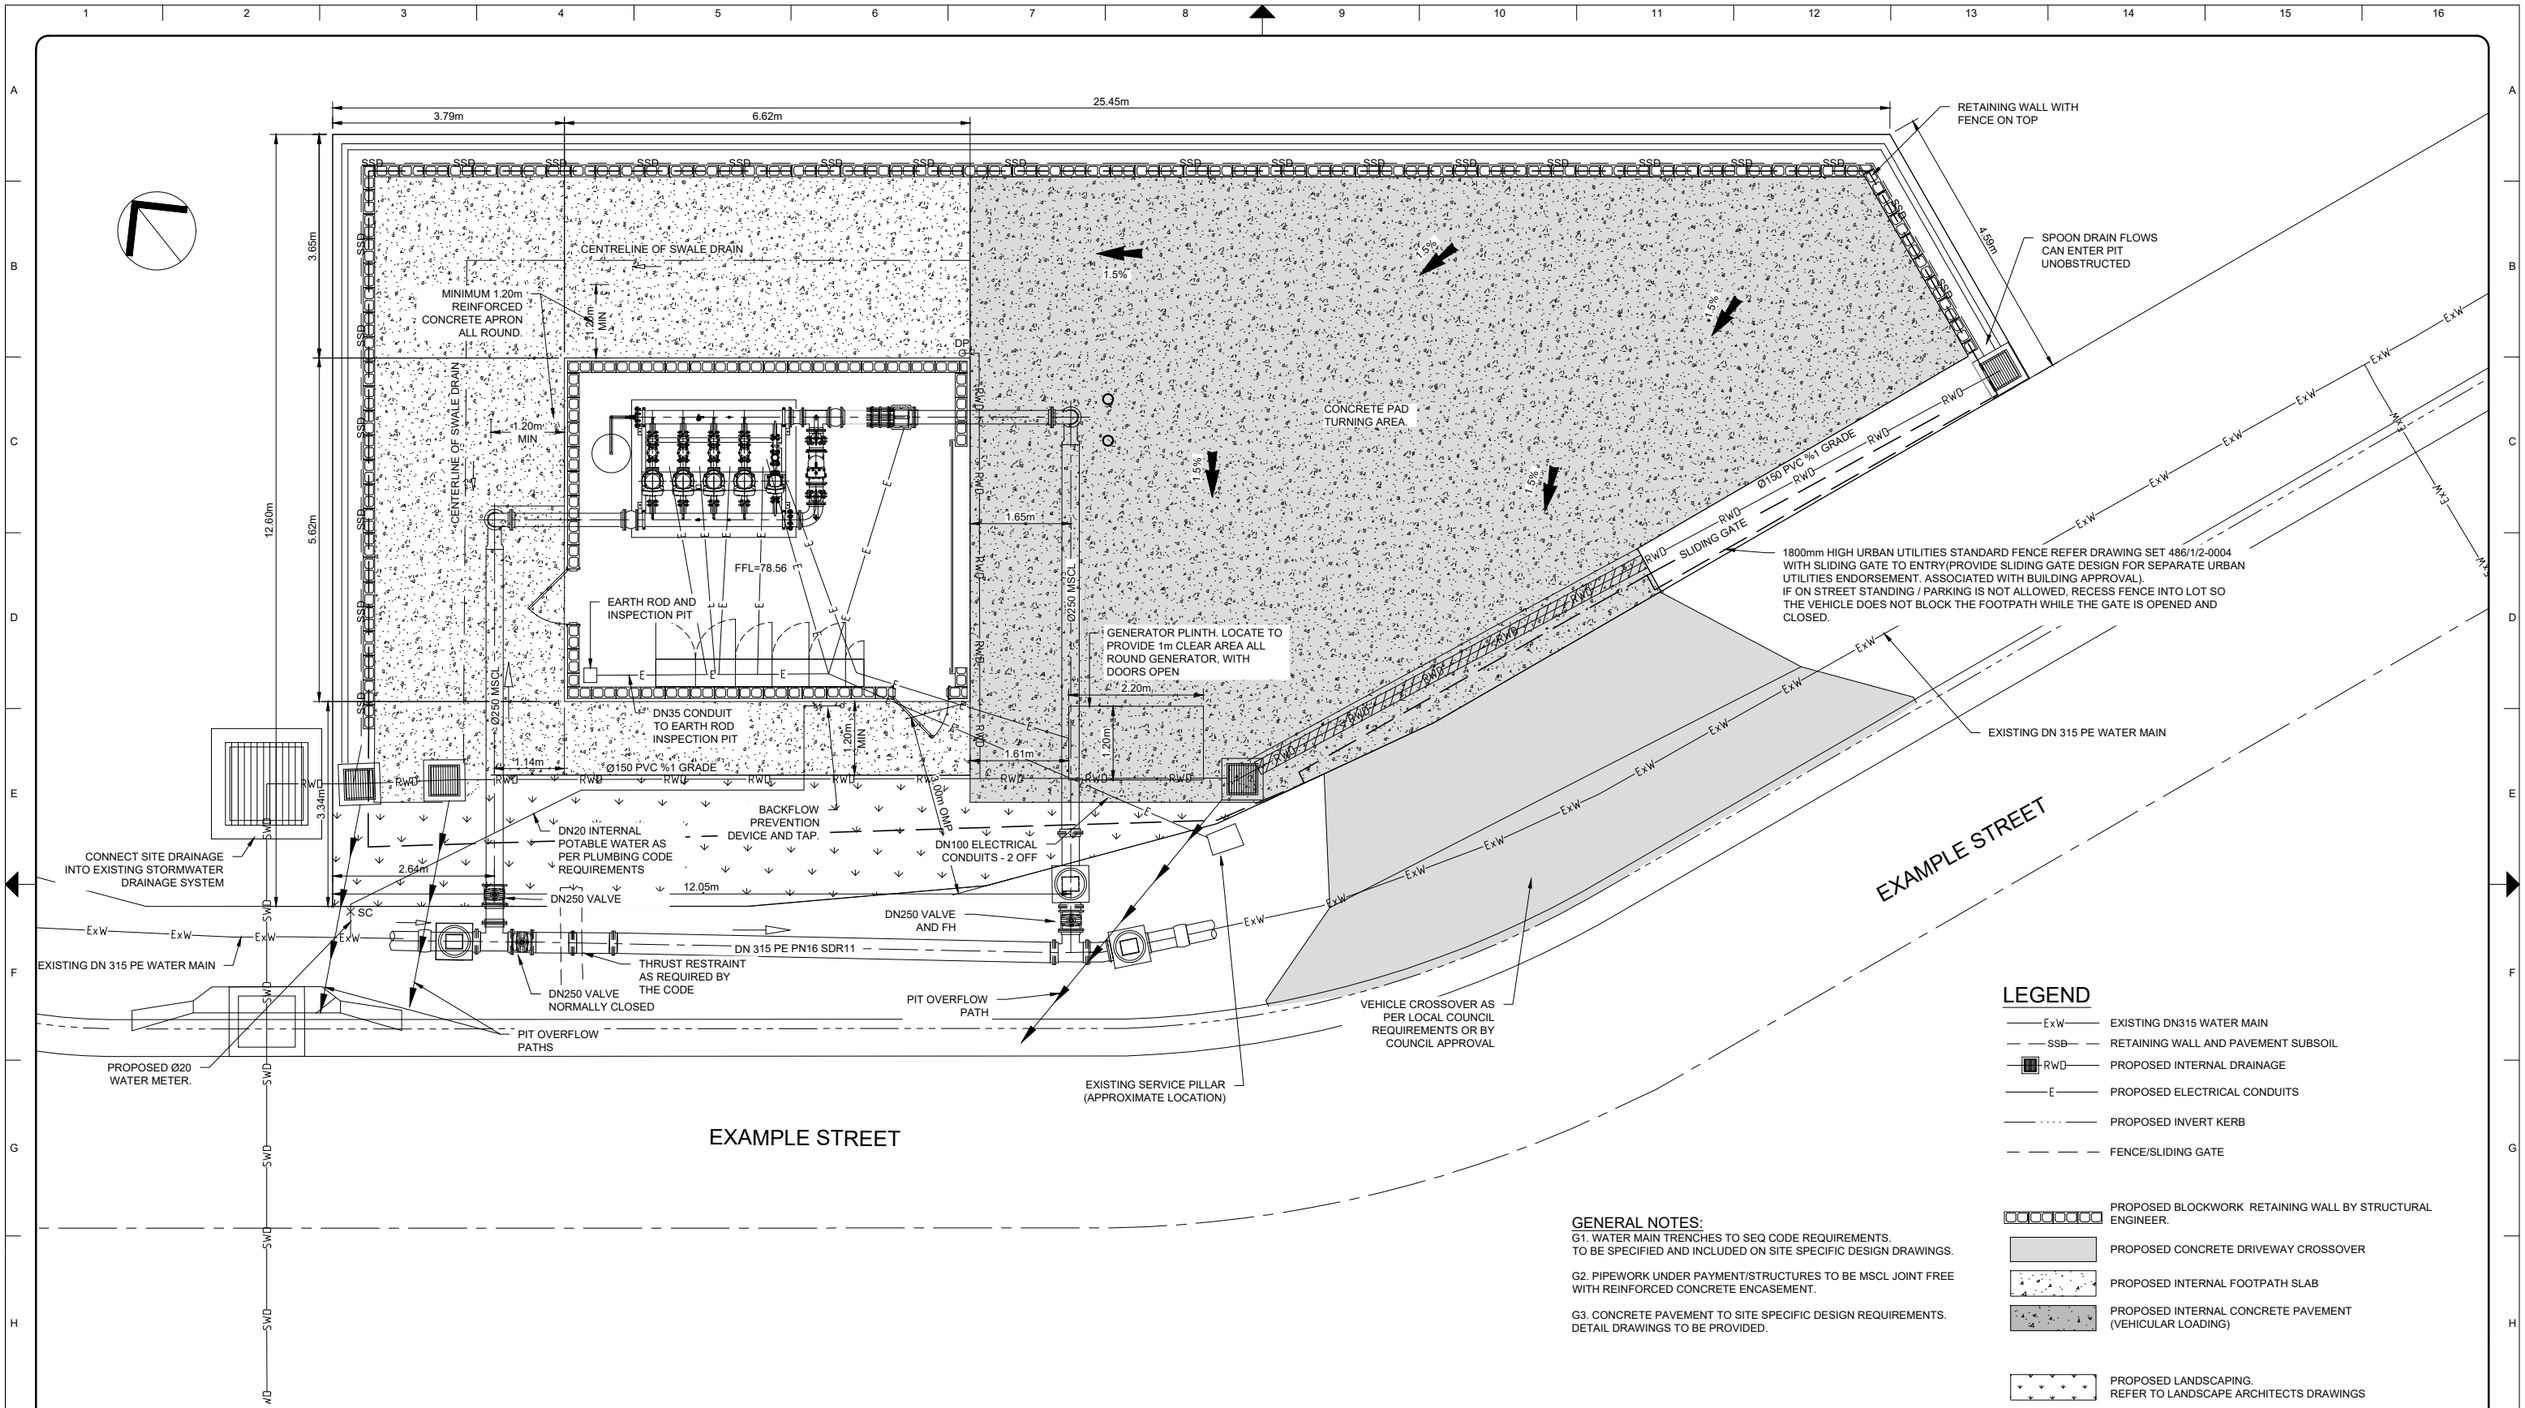

LEGEND

- EXISTING DN315 WATER MAIN
- RETAINING WALL AND PAVEMENT SUBSOIL
- PROPOSED INTERNAL DRAINAGE
- PROPOSED ELECTRICAL CONDUITS
- PROPOSED INVERT KERB
- FENCE/SLIDING GATE
- PROPOSED BLOCKWORK RETAINING WALL BY STRUCTURAL ENGINEER.
- PROPOSED CONCRETE DRIVEWAY CROSSOVER
- PROPOSED INTERNAL FOOTPATH SLAB
- PROPOSED INTERNAL CONCRETE PAVEMENT (VEHICULAR LOADING)
- PROPOSED LANDSCAPING. REFER TO LANDSCAPE ARCHITECTS DRAWINGS

GENERAL NOTES:

G1. WATER MAIN TRENCHES TO SEQ CODE REQUIREMENTS. TO BE SPECIFIED AND INCLUDED ON SITE SPECIFIC DESIGN DRAWINGS.

G2. PIPEWORK UNDER PAYMENT/STRUCTURES TO BE MSCL JOINT FREE WITH REINFORCED CONCRETE ENCASEMENT.

G3. CONCRETE PAVEMENT TO SITE SPECIFIC DESIGN REQUIREMENTS. DETAIL DRAWINGS TO BE PROVIDED.

NOTE: CONTOURS NOT SHOWN.
TO BE INCLUDED ON SITE SPECIFIC DESIGN DRAWINGS AS NECESSARY.

SCALE 1:50 @ A1

REV.	DATE	AMENDMENT	DRAFTED	APPROVED

DRAFTED	MGM
DRAFTING REVIEW	
UU CAD FILE	413000002.dwg
UU FILE REFERENCE	

UrbanUtilities

URBAN UTILITIES DELEGATE DATE

ASSET/PROJECT
TYPICAL WATER SUPPLY BOOSTER PUMP STATION

DRAWING TITLE
TYPICAL GENERAL LAYOUT AND DRAINAGE PLAN

SHEET No. 2 OF 5
URBAN UTILITIES DRAWING No. 413000002
REVISION A
DRAWING STATUS *CONCEPT*

G:\194 WATER SUPP\288 Drafting\6248 Plans\Standards\Drawings\QUU Standards\WATER\Water Booster\Develop\-413000002.dwg - Plotted by 082892 on 2020.09.07 at 11:22